Estimate of road restoration for tender for the work of providing and laying 600mm dia MS Pipeline, 300mm dia RCC Np3, 150mm dia & 100mm dia DI pipeline, near railway track subhash layout, 1st main 1st block HBR layout, coming under HBRs/s of AEEE-2-1 sub division.

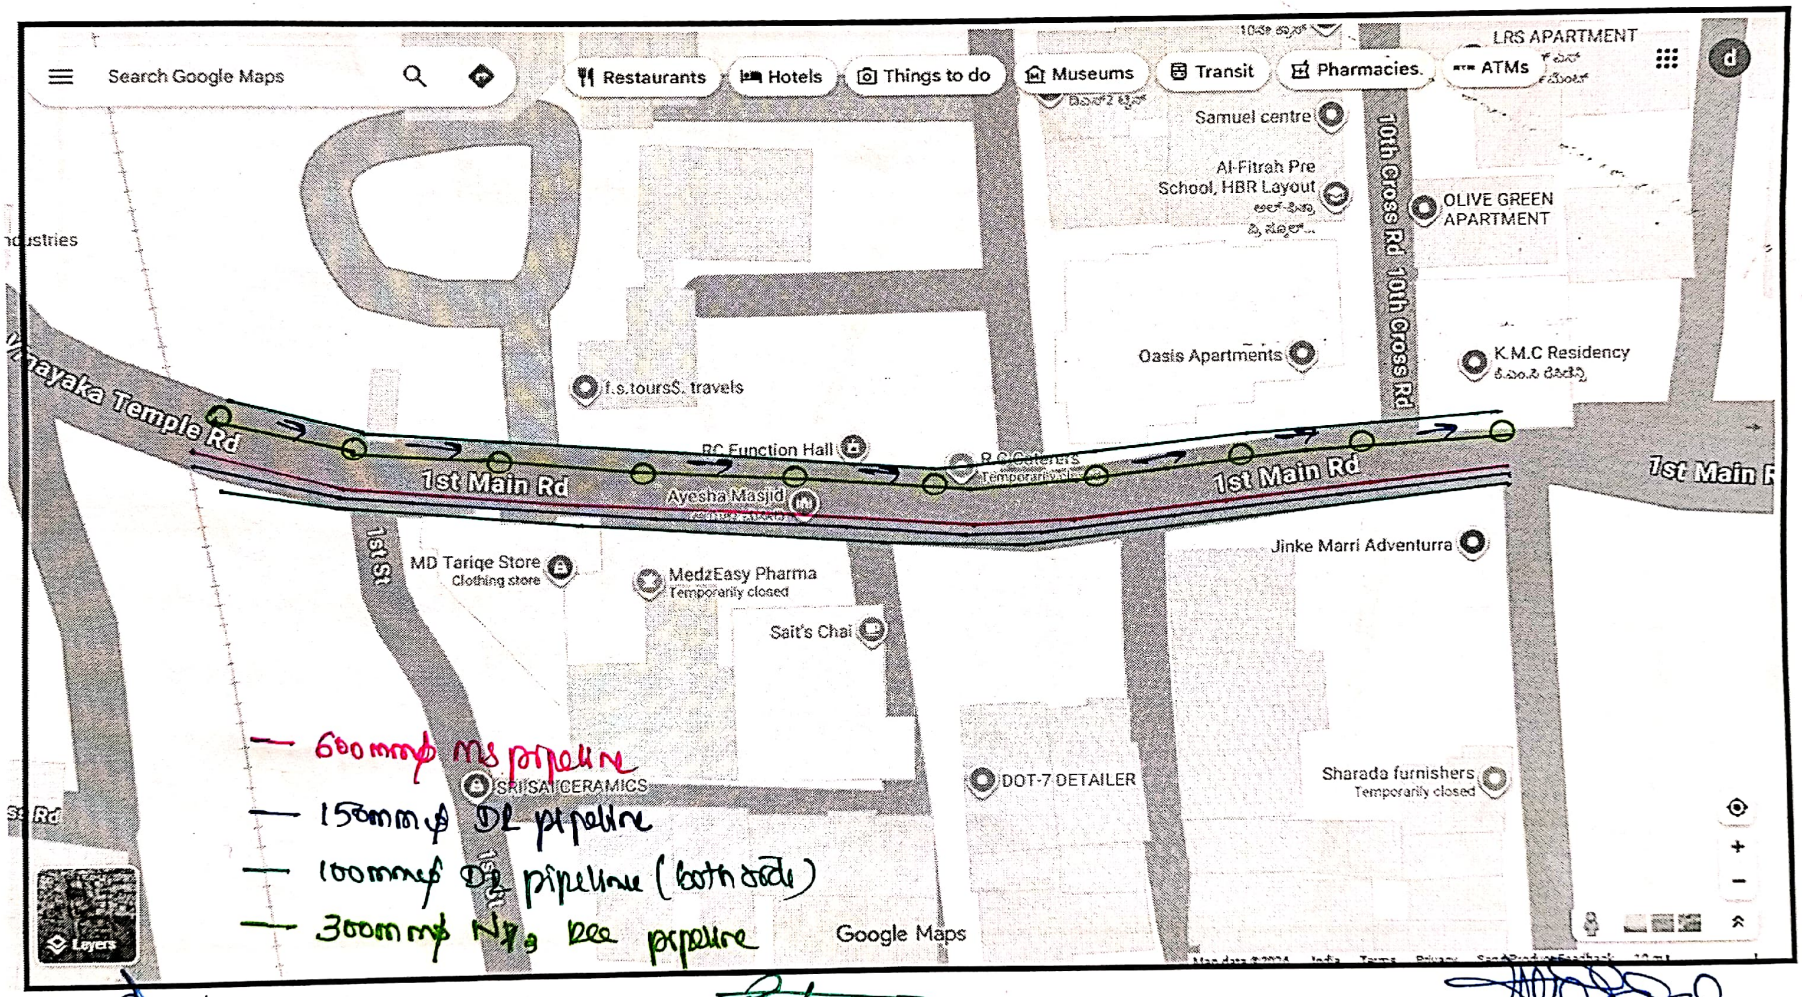

AE (HBR)

AEE E2I

EE E2

Estimate of road restoration for tender for the work of providing and laying 600mm dia MS Pipeline, 300mm dia RCC Np3, 150mm dia & 100mm dia DI pipeline, near railway track subhash layout, 1st main 1st block HBR layout, coming under HBRs/s of AEEE-2-1 sub division.

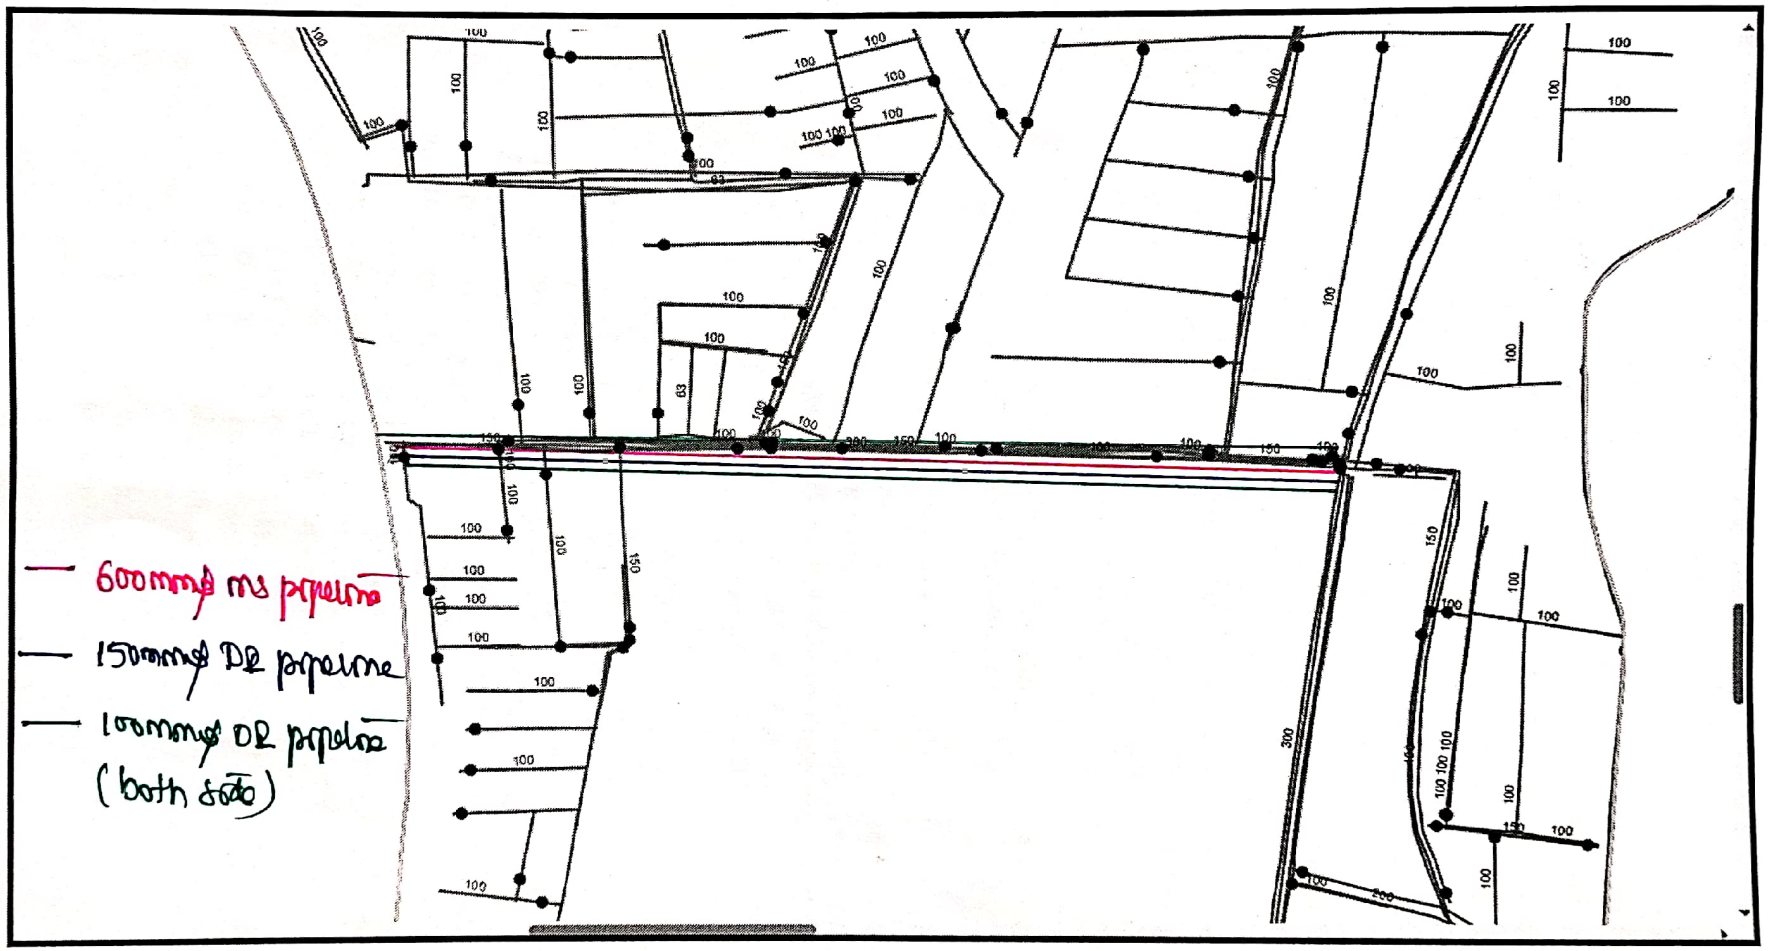

AE (HBR)

AEE E21

EE E2